


Main street - typical cross section - draft version 4

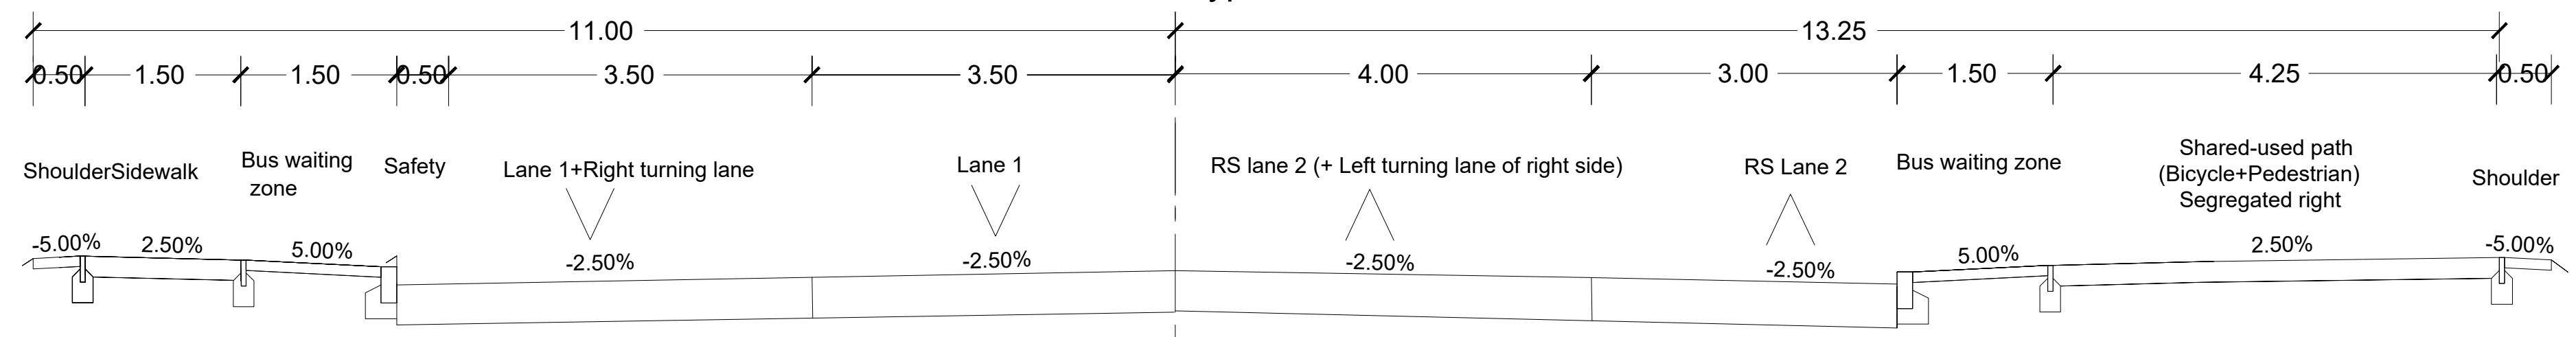

Mohammad Hassan Mehrabikouchehbiouk		B9MFUD
Infrastructure Study project	Highway Design	Scale=1:50
Department of Highway and Railway Engineering		24-03-2024