


Main street - typical cross section - draft version 1

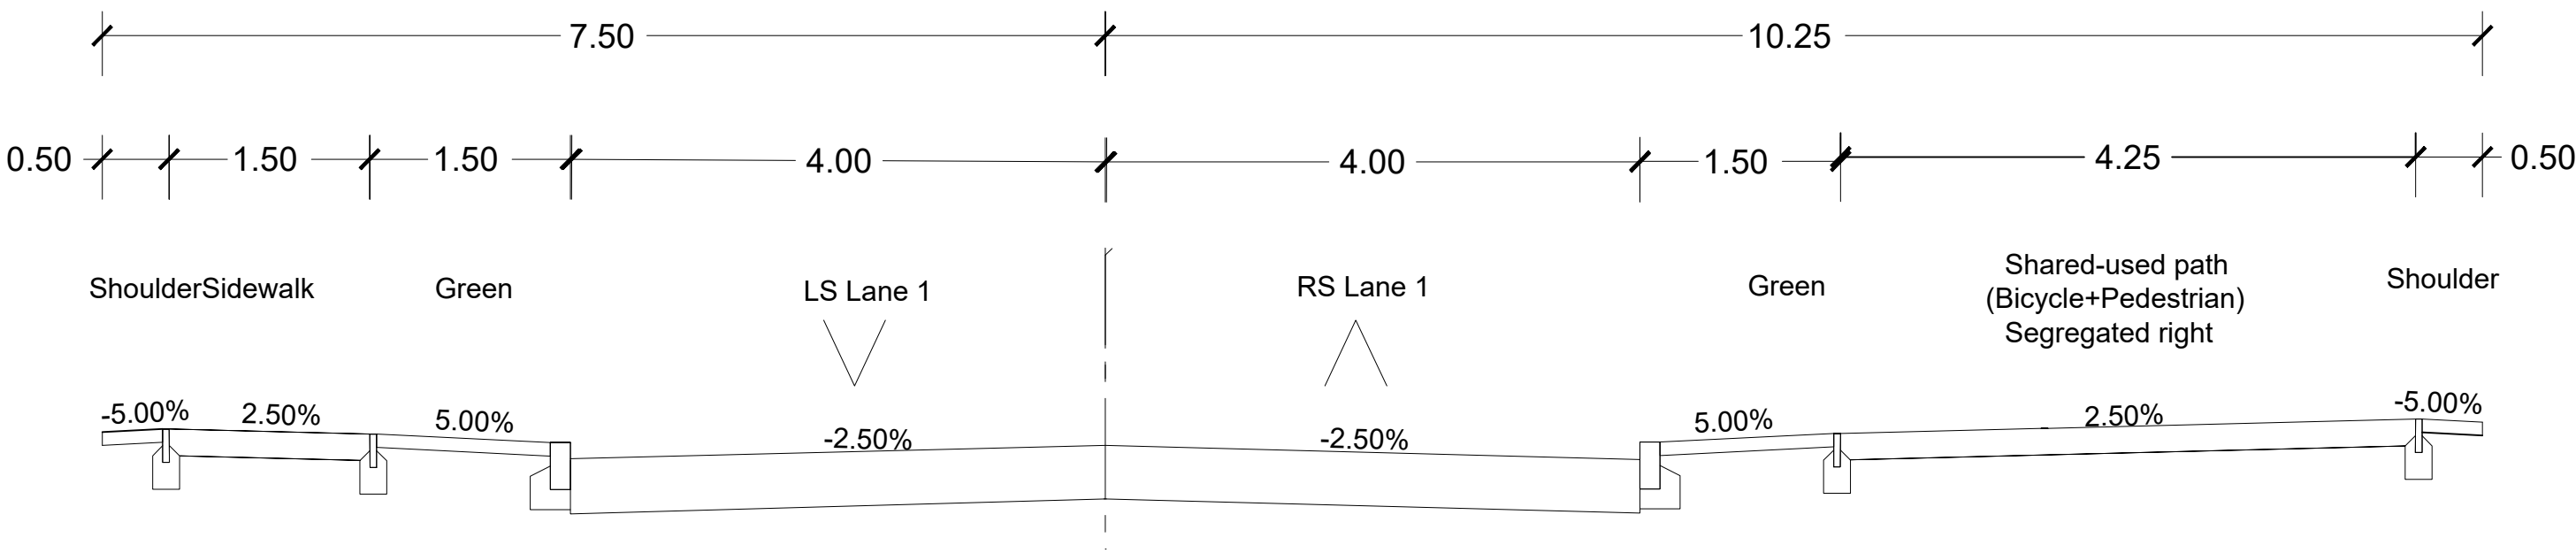

| | | |
|---|----------------|------------|
| Mohammad Hassan Mehrabikouchehbiouk | | B9MFUD |
| Infrastructure Study project | Highway Design | Scale=1:50 |
| Department of Highway and Railway Engineering | | 24-03-2024 |